


## 02 MASS HOUSING

### UNIT PLANS

Each building has 9 different housing unit types ranging from 3 Bedroom to studio apartments.

The inclusion of all types of housing units in one building itself was done for social cohesion to avoid wealth/income based segregation.

The stepped back profile of the building allows for larger flats and duplexes on the ground and lower floors, while the smaller units are on the higher floors.

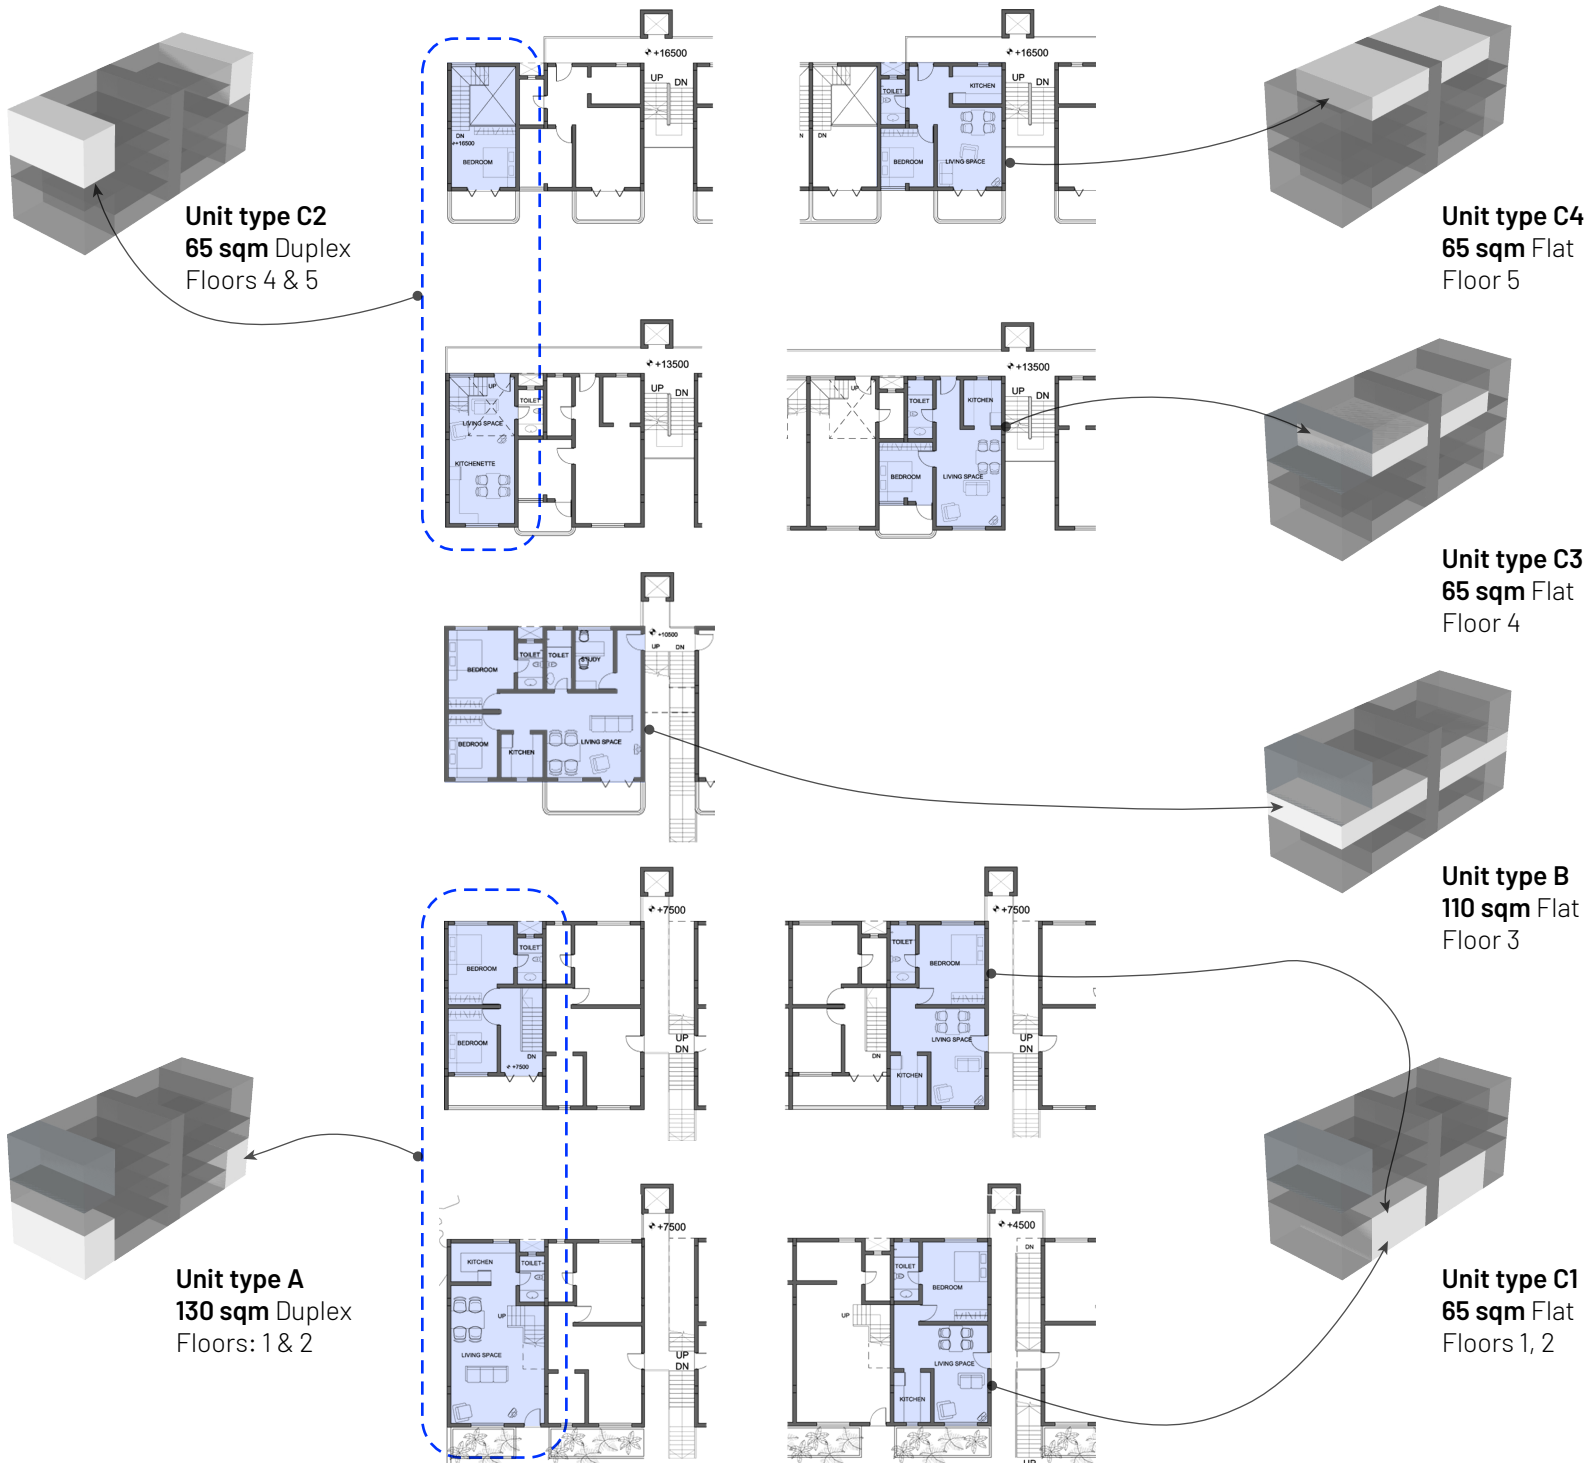

metres 2 5 10