


02 MASS HOUSING

BUILDING PROFILE


A lively, active, and open fenestration is meant to create a sense of social cohesion, connection, and participation.

A stepped back profile reduces visual load at the central court. Windows and balconies open onto the central court, thus ensuring security by community participation.

Primary pedestrian and vehicular circulation corridors have been separated to avoid any mixing of traffic in order to have better pedestrian safety.

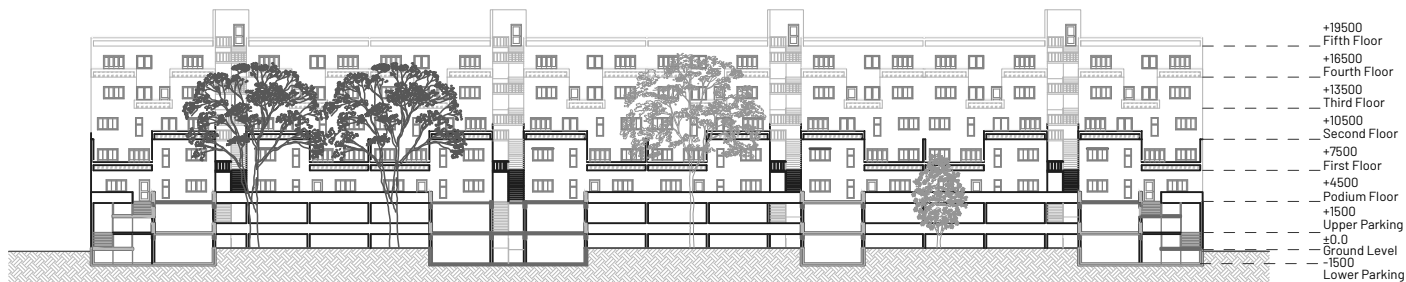

Longitudinal Section

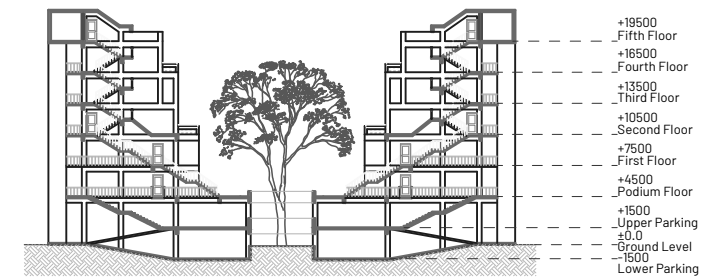

Cross Section

metres 