

02 MASS HOUSING



MASTERPLAN

The complex is redesigned by first removing the compound wall and merging the site with the city.

This was done to make the project resemble a city neighbourhood with porous and accessible streets.

However the inner areas are restricted to residents and their guests.

A distinction between pedestrian and vehicle circulation is achieved through play of levels.

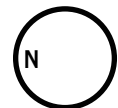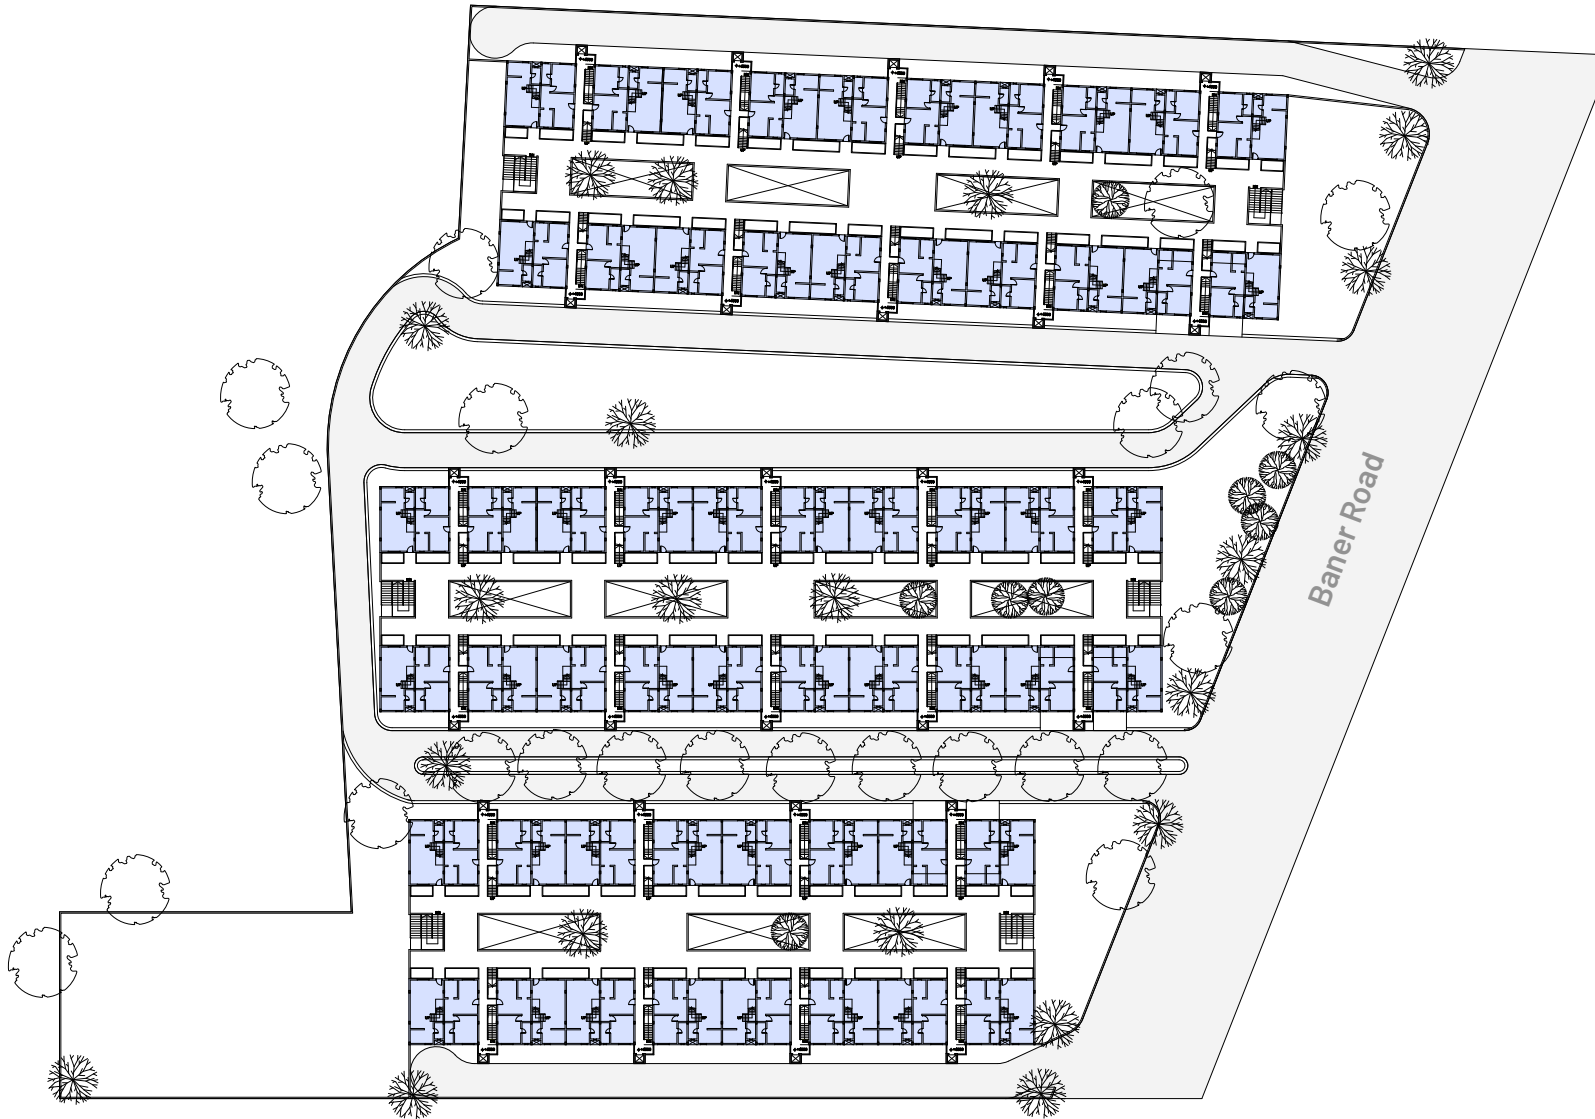

metres  5 10 20